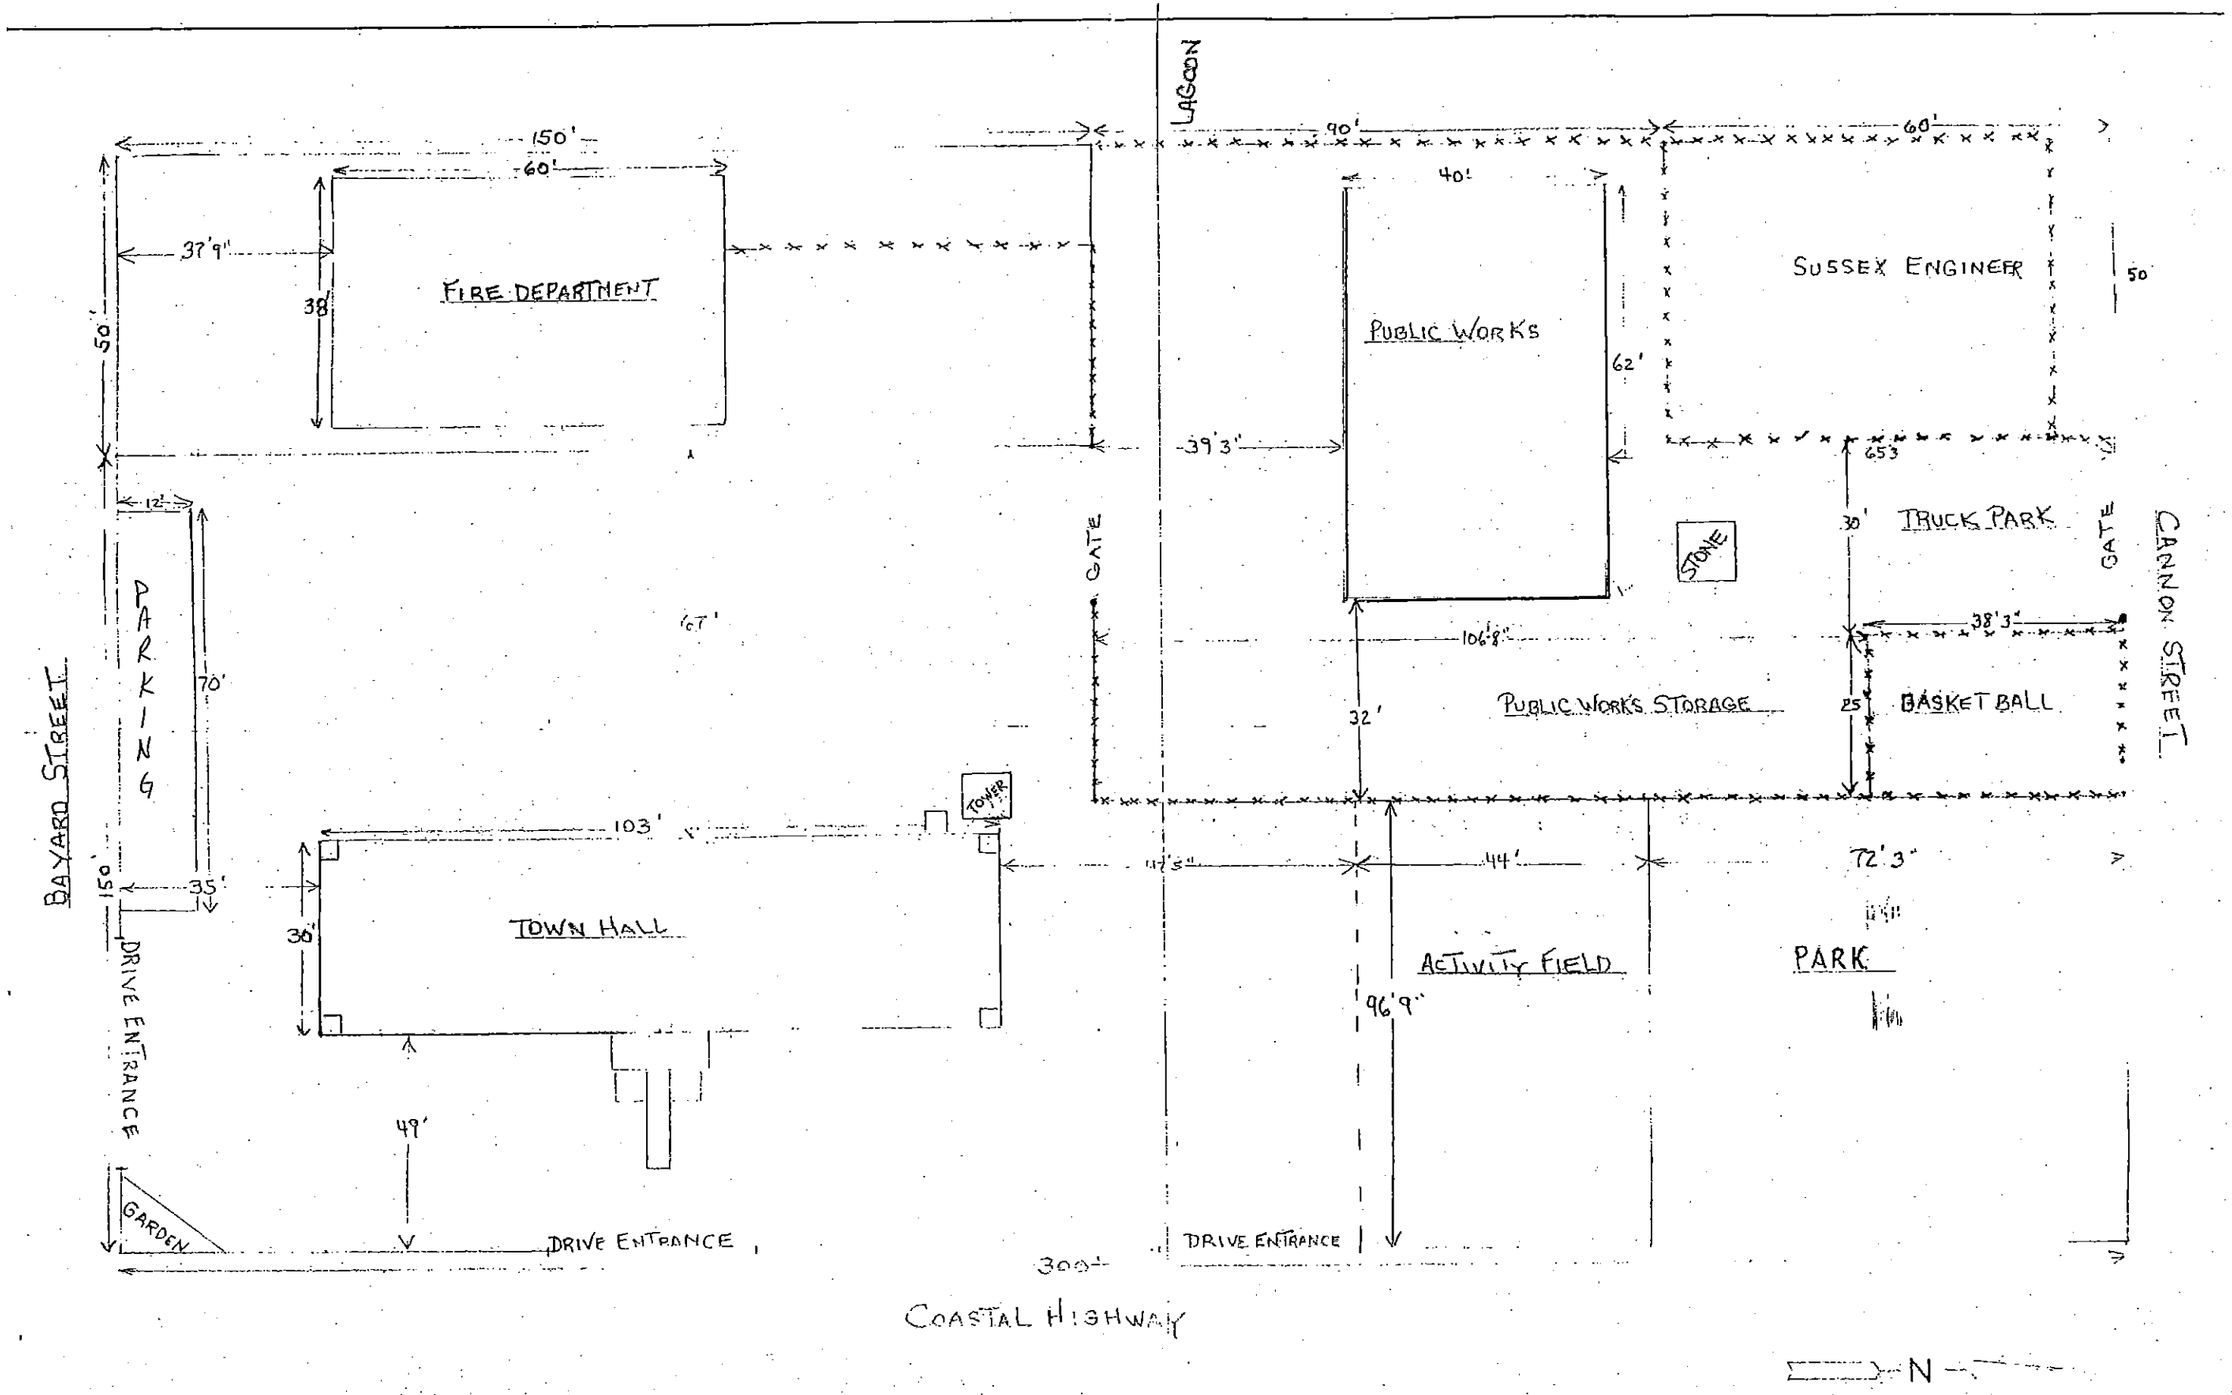


| | | |
|---|---|---|
| SCALE: 1 inch = 15' ft | APPROVED BY: | DRAWN BY: NEIL |
| DATE: 10-20-05 | | REVISED |

TOWN OF FENWICK ISLAND DE

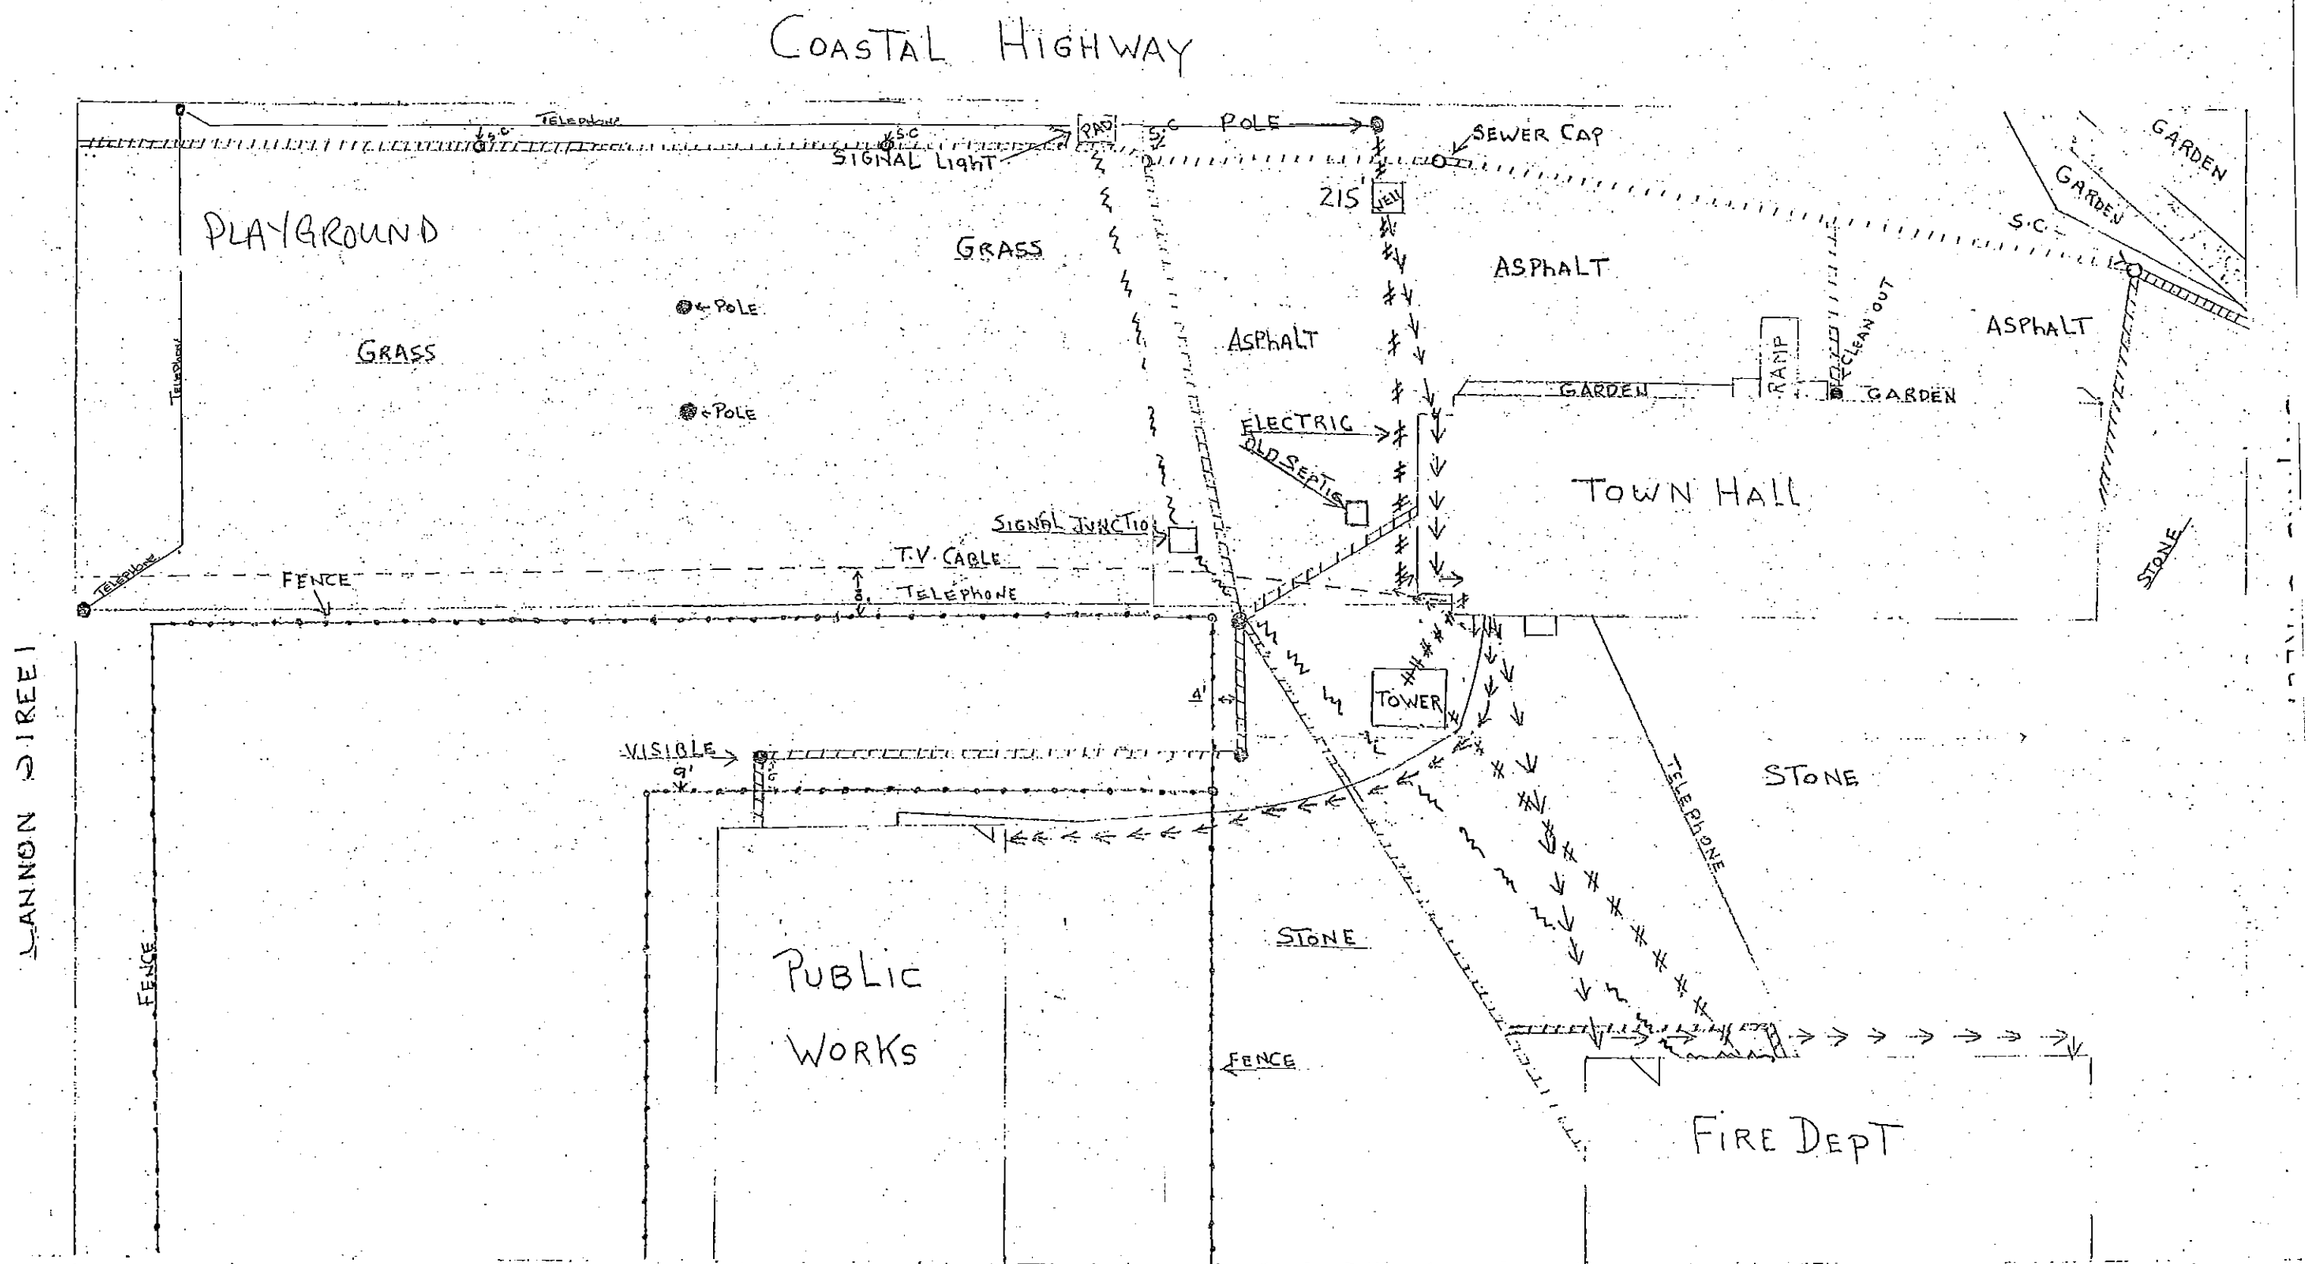


## LEGEND

- SEWER + CLEAN OUT
- WATER
- TELEPHONE IN P.V.C.
- T.V CABLE
- ELECTRIC
- FENCE
- FIRE TRAFFIC SIGNAL

## NOTES

1. DEEP WELL - 215' APPROX 12' TO 16' FROM POLE.
2. TOWN HALL TO PUBLIC WORKS TELEPHONE AND WATER IN SAME TRENCH (IN P.V.C.)
3. FIRE TRAFFIC SIGNAL IN METAL PIPE 24" DEEP APPROX.
4. ALL WIRES AND PIPES 2½' TO 3½' DEEP APPROX.
5. ELECTRIC UNDERGROUND 3' FROM NORTH WALL TOWN HALL
6. SEWER DRAIN OFF SOUTH WALL LOCATION (UNKNOWN)
7. FIRE SIREN ELECTRIC BURIED IN OLD GENERATOR PLASTIC PIPE TO TOWER (ALSO PHONE LINE FOR SIREN.)

TOWN OF FENICK ISLAND
FENICK ISLAND, DELAWARE 1994

UNDERGROUND UTILITIES
SCALE - 1 INCH = APPROX 15 FEET

PUBLIC WORKS DEPARTMENT
NEIL HANRAHAN | 2-26-1992

ZONKO DRAWINGS

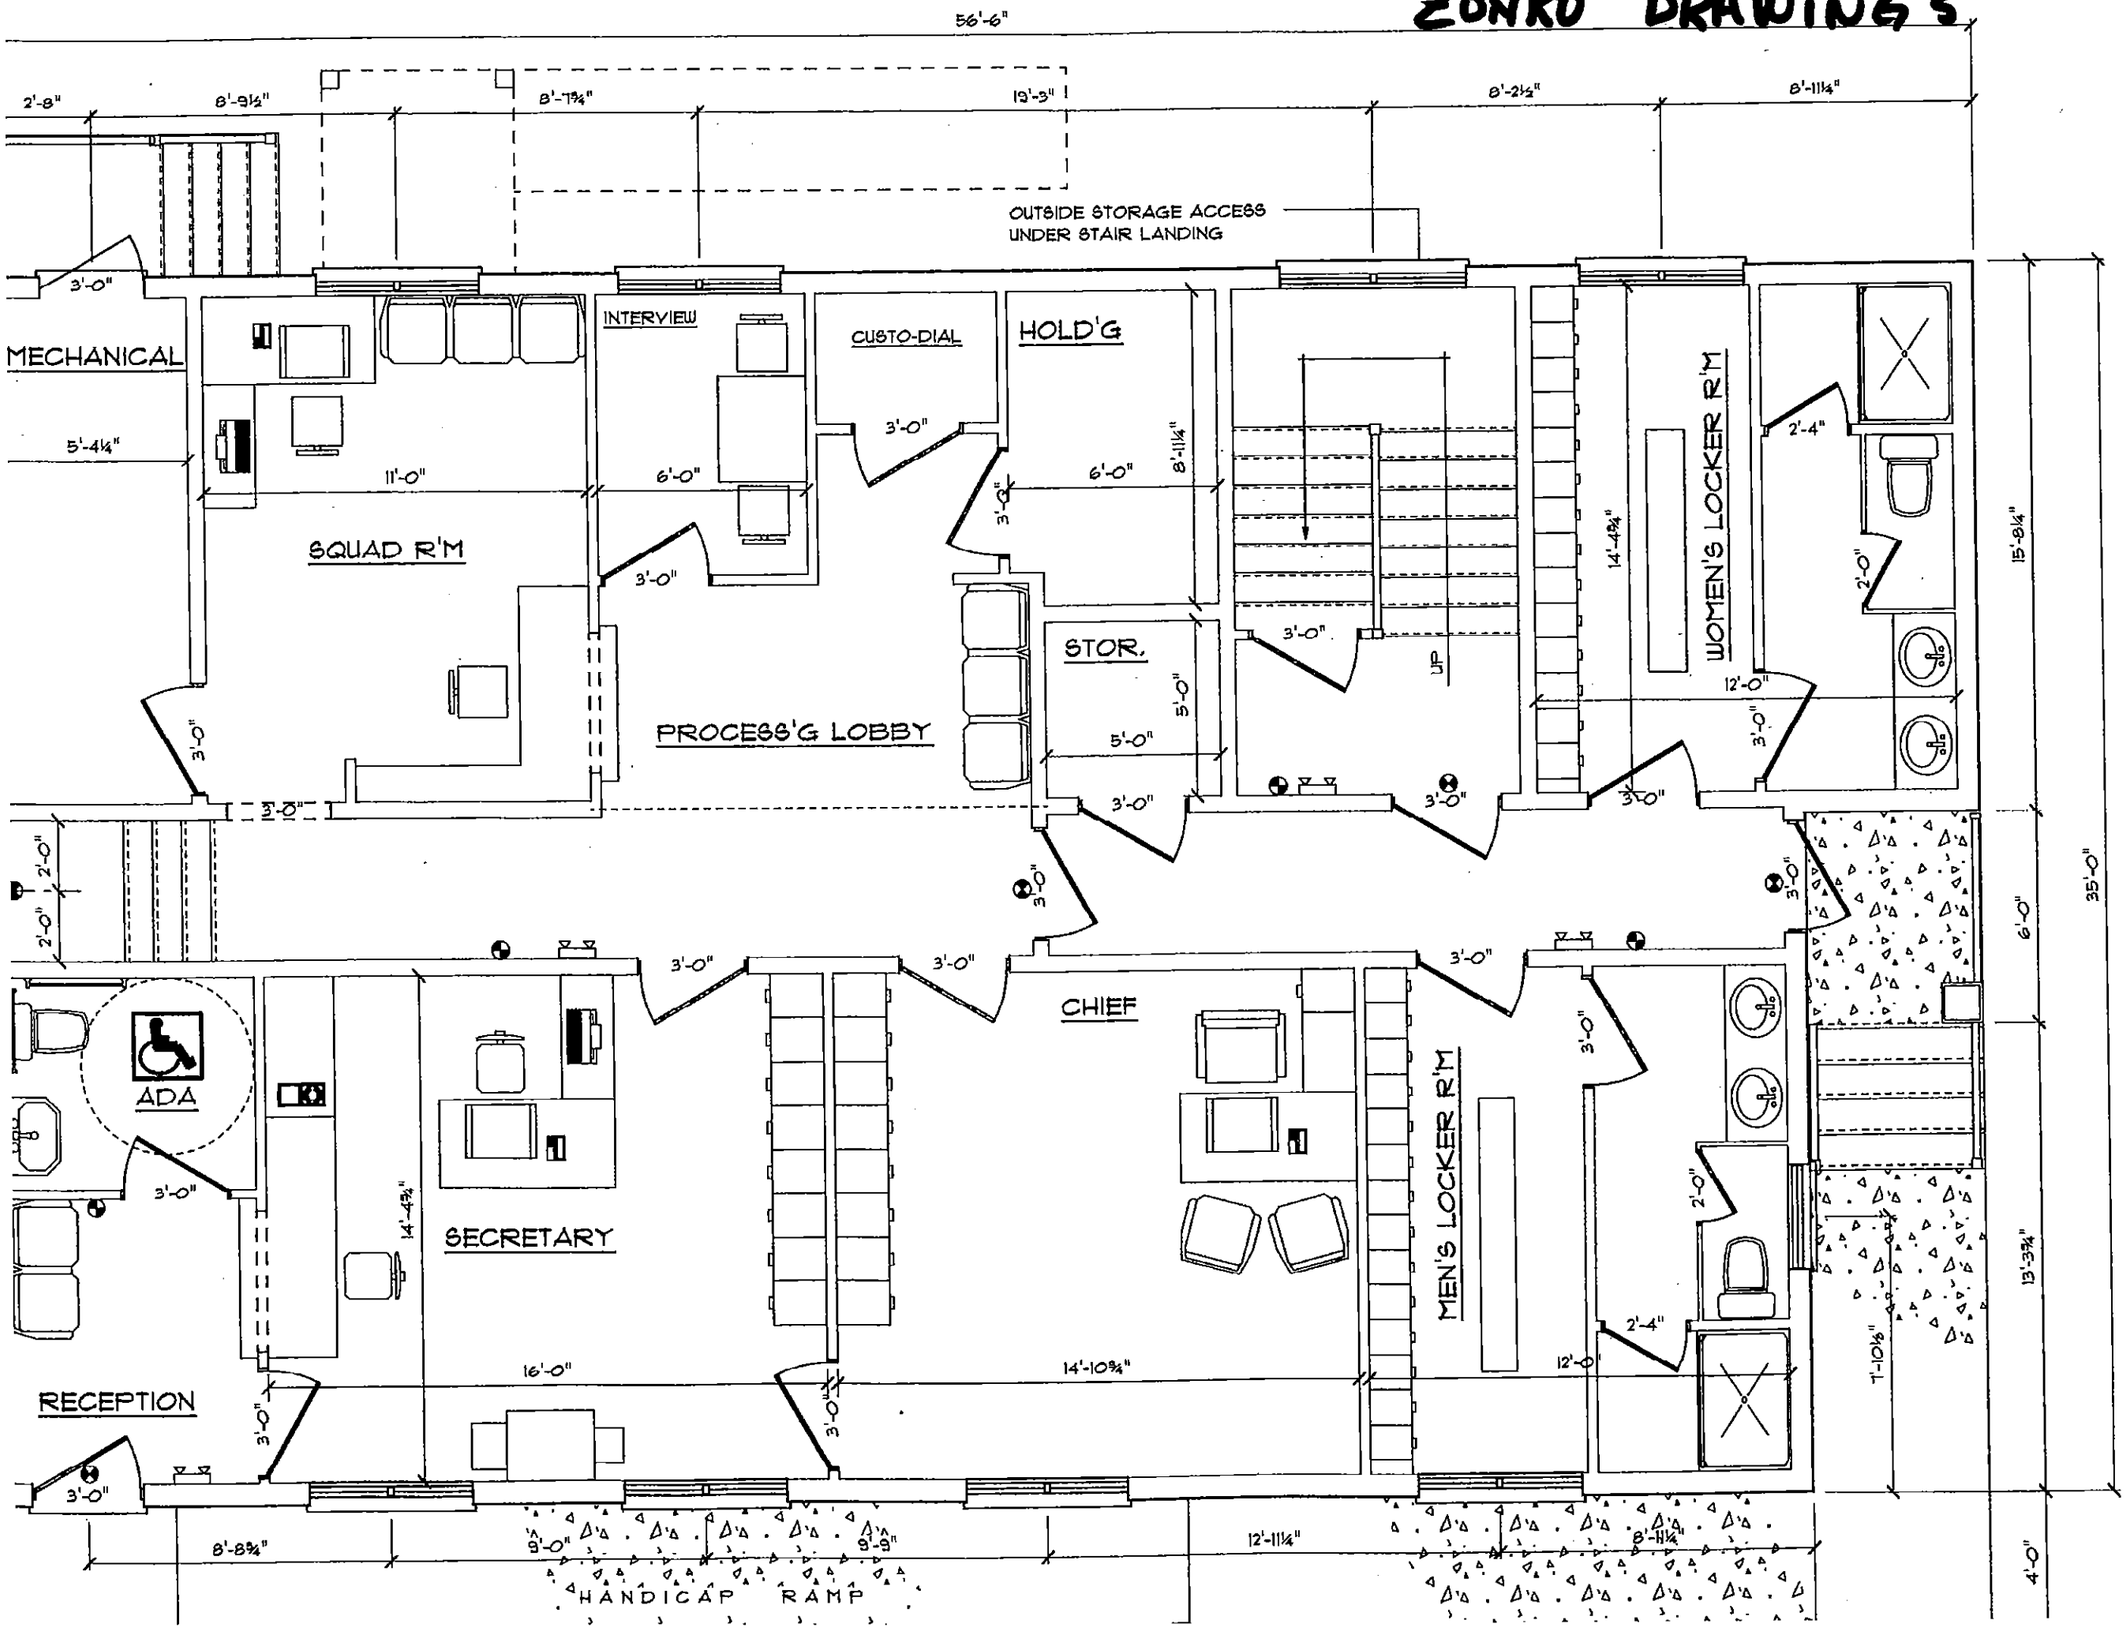


5/21/08
8/17/08
9/03/08
9/29/08
10/15/08

ADDITIONS & MODIFICATIONS FOR:
# FENWICK POLICE STATION

# ZONKO DRAWINGS

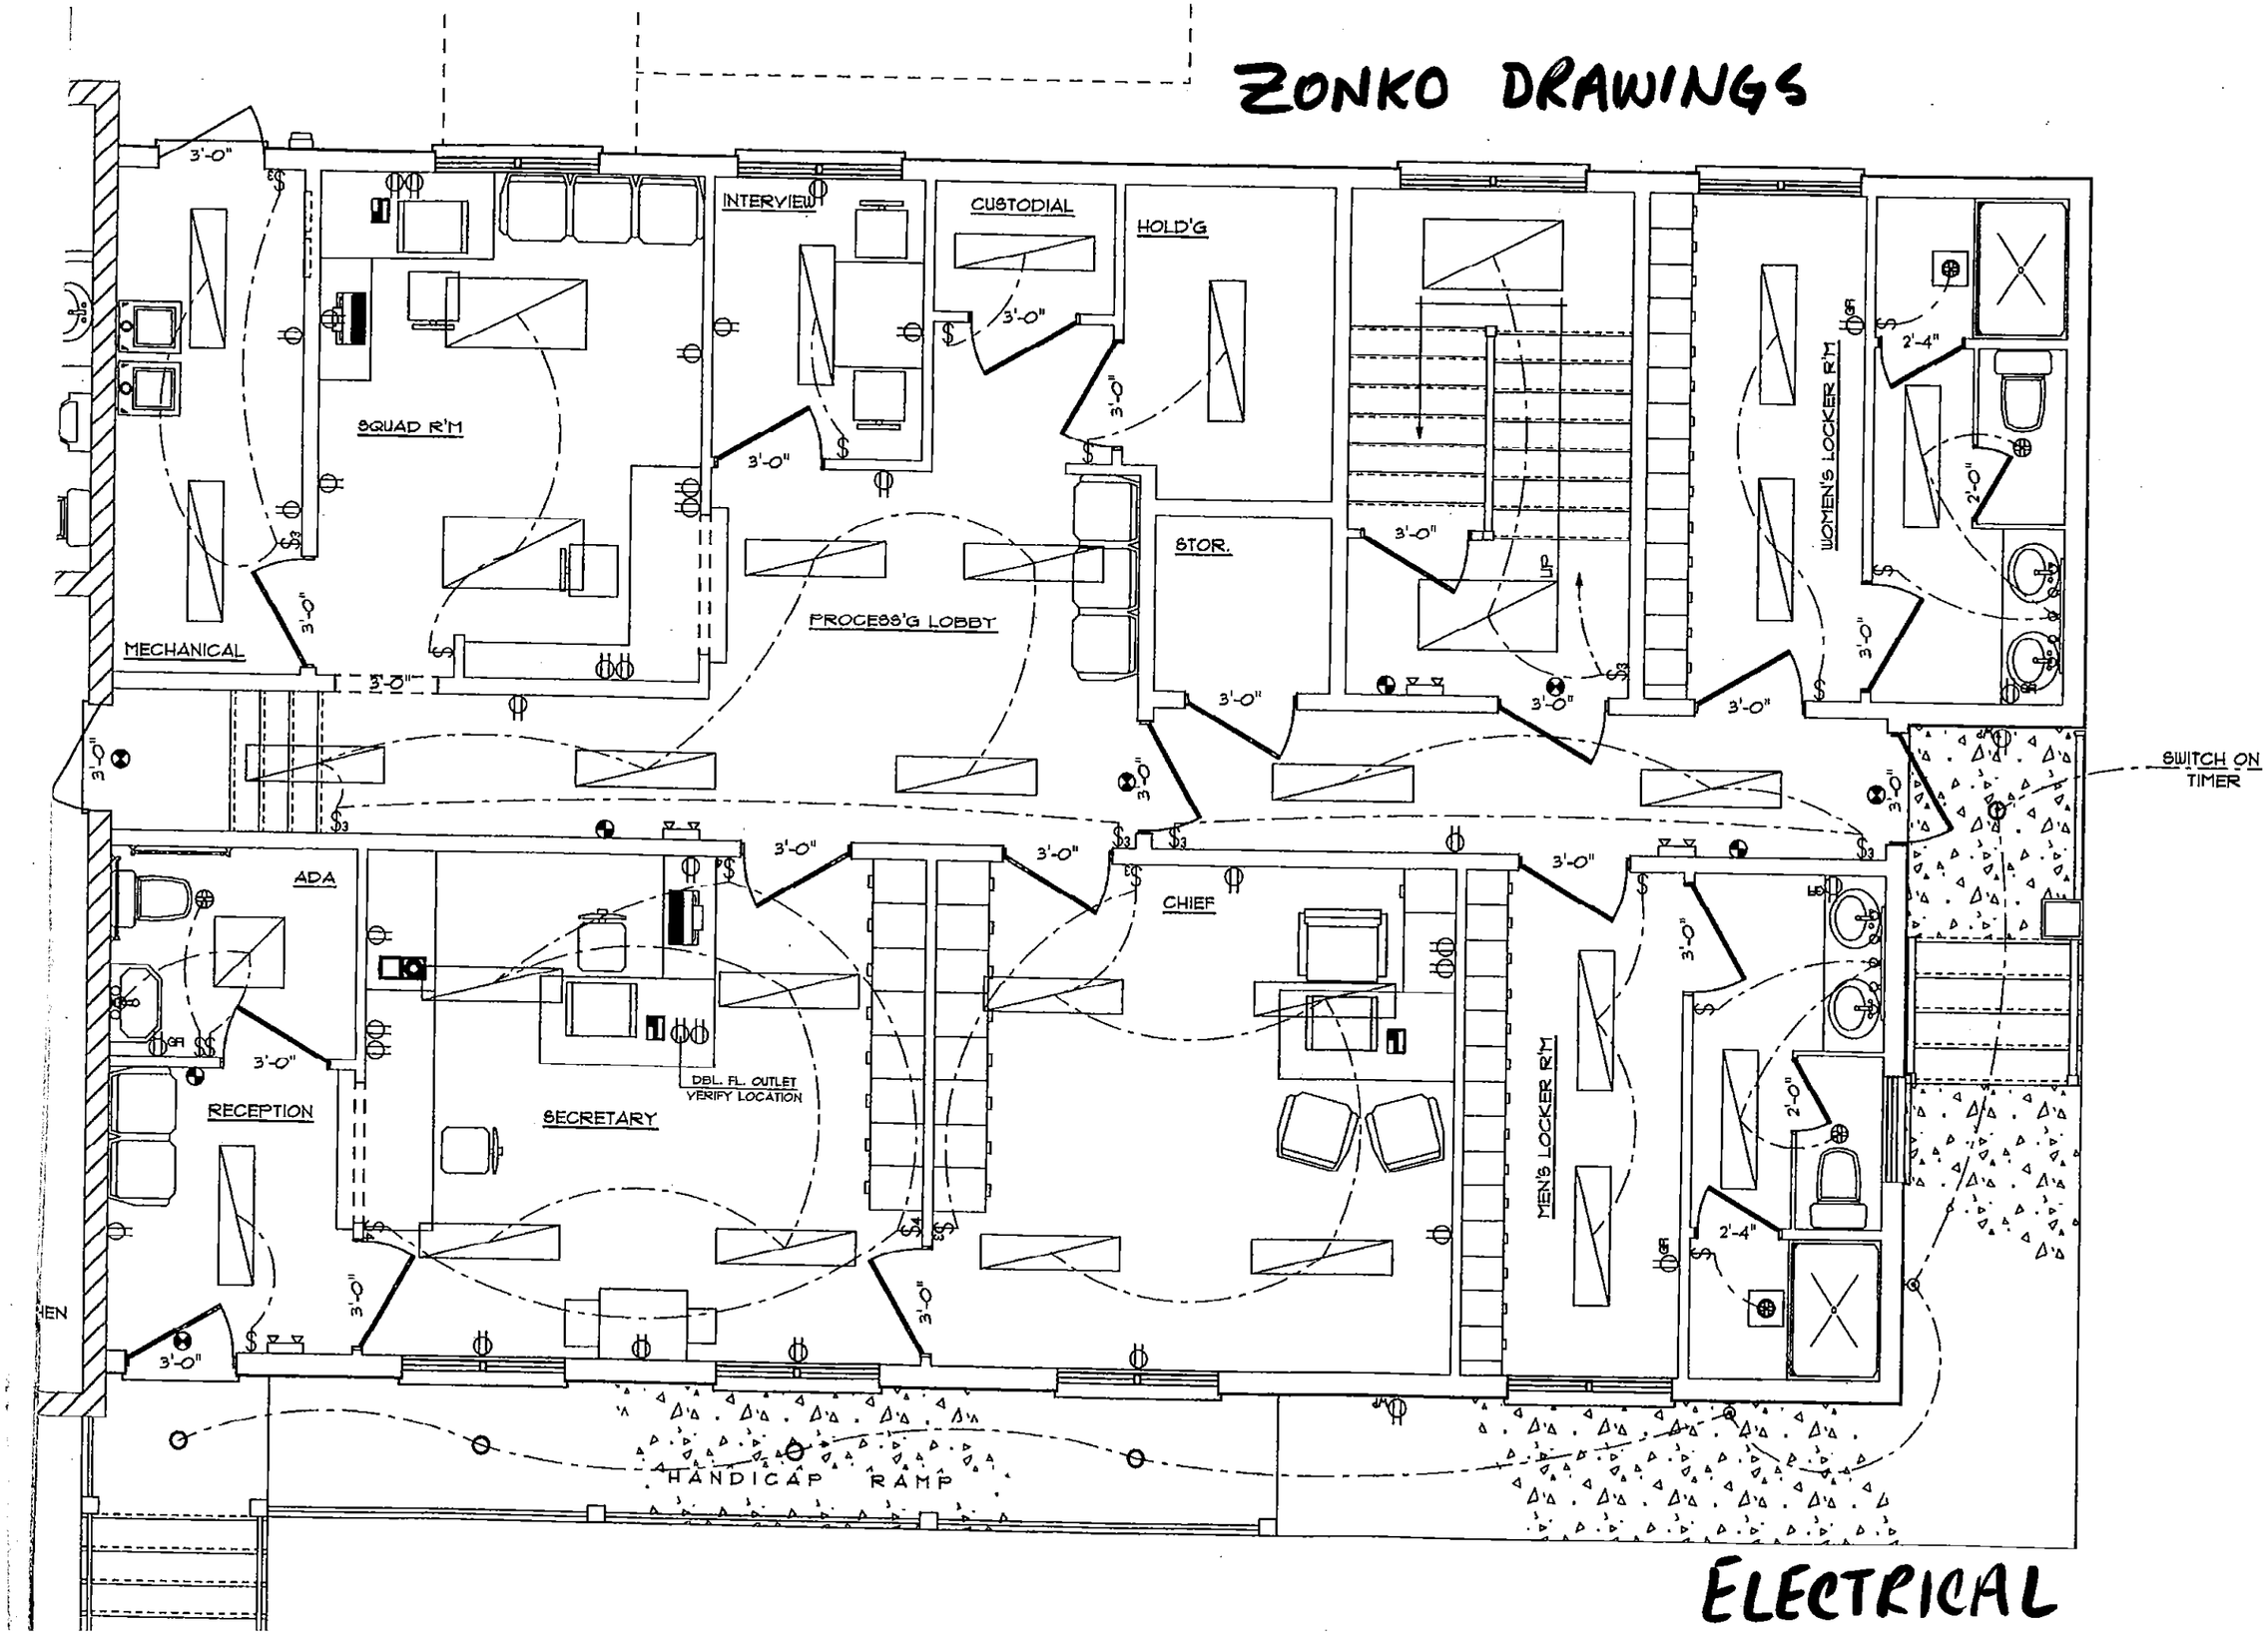


ELECTRICAL
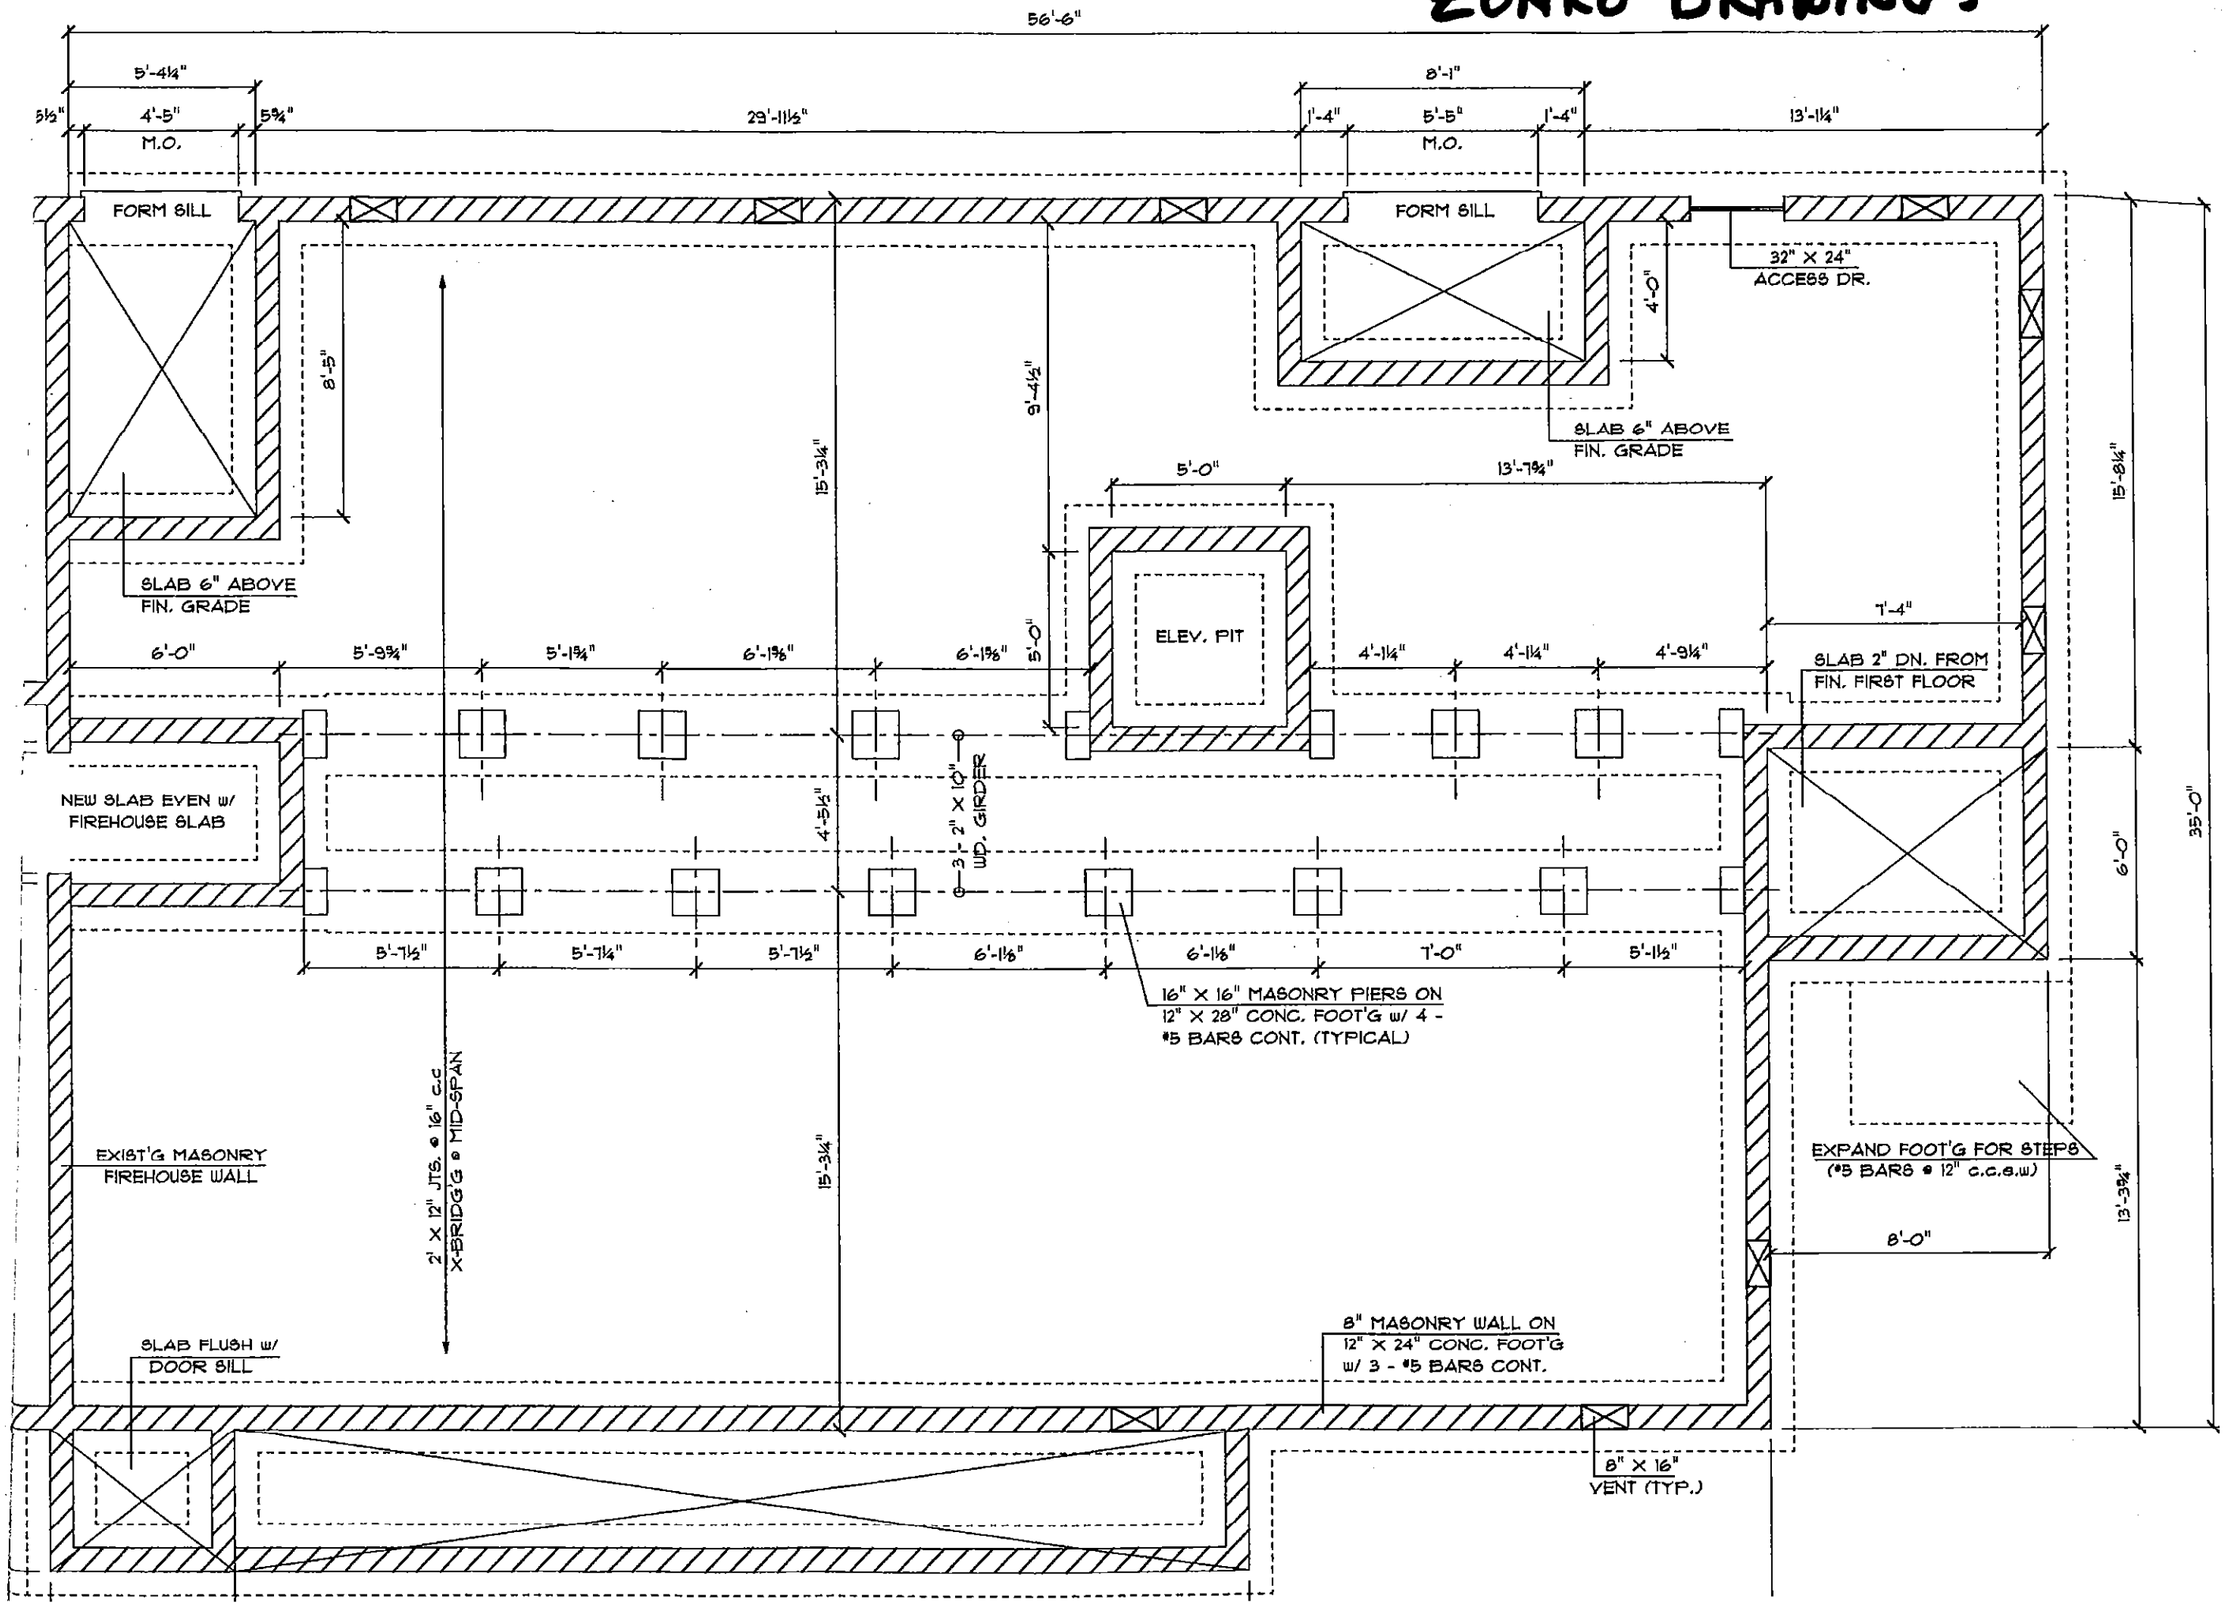
ZONKO DRAWINGS